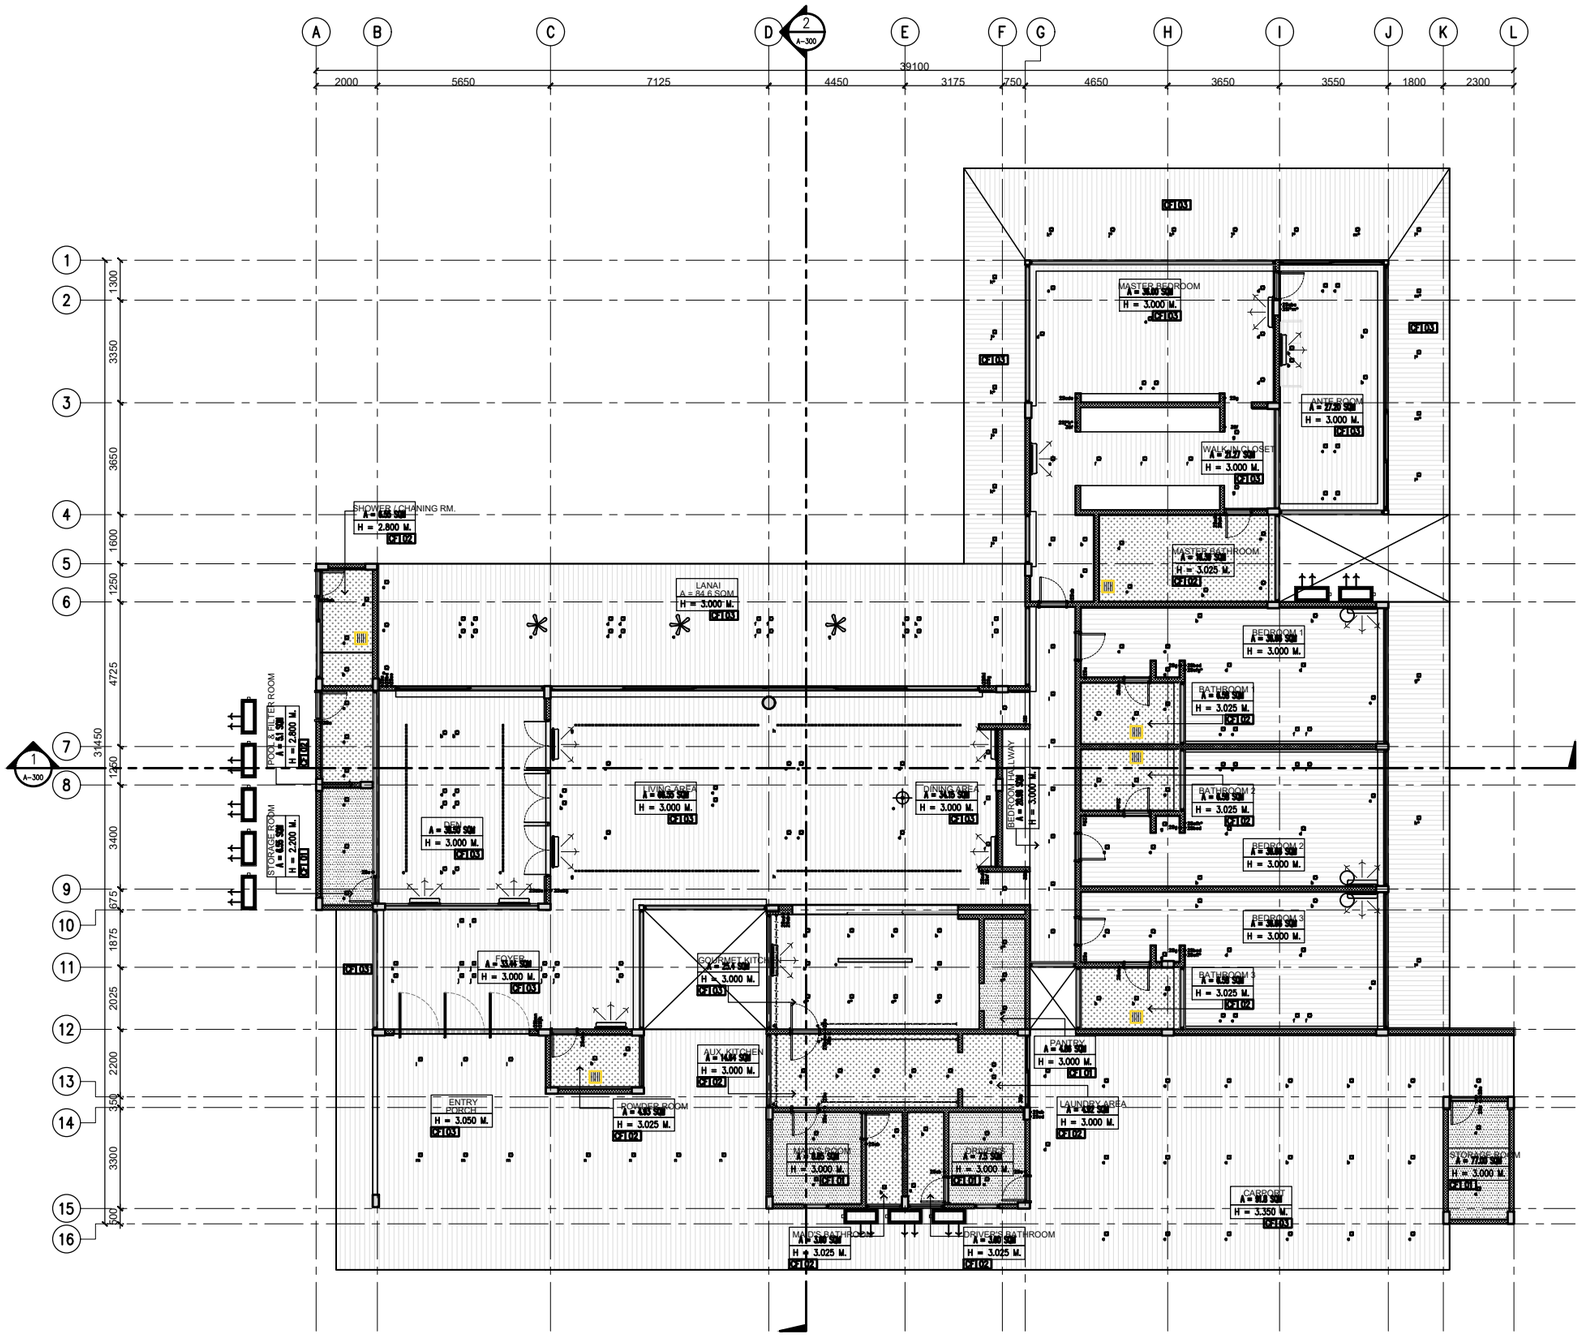

1 REFLECTED CEILING PLAN
A-500 SCALE 1:100 MTS

LEGEND:

CEILING FINISHES

SYMBOL	DESCRIPTION
CF1.01	9MM THICK GYPSUM BOARD ON METAL FURRING IN OFF-WHITE FLAT ACRYLIC PAINT FINISH (VERIFY FINISH WITH ARCHITECT)
CF1.02	9MM THICK MOISTURE-RESISTANT GYPSUM BOARD ON METAL FURRING IN OFF-WHITE FLAT ACRYLIC PAINT FINISH (VERIFY FINISH WITH ARCHITECT)
CF1.03	200 X 1800MM SOLID WOOD CEILING PLANKS IN NATURAL STAIN FINISH (VERIFY FINISH WITH ARCHITECT)

CEILING & LIGHTING FIXTURES

SYMBOL	DESCRIPTION
	5-7W MR-16, DOWNLIGHT, WHITE TRIM ON DIMMER TYP., U.N.O. (SPREAD)
	SWITCH
	CUSTOM DESIGN, PENDANT LIGHT AS PER APPROVED
	RECESSED MAGNETIC DOWNLIGHT
	LED STRIP LIGHT
GL	GROUNDLIGHT
UL	UPLIGHTS
UWL	UNDERWATER POOL LIGHTING
	CEILING FAN.
	10"X10" EXHAUST FAN

POWER & AUXILIARY

SYMBOL	DESCRIPTION
	CONVENIENCE OUTLET
WP	WATERPROOF / WEATHERPROOF POWER OUTLET
R	RANGE POWER OUTLET
RH	RANGE HOOD POWER OUTLET
WH	WATER HEATER POWER OUTLET
RF	REFRIGERATOR POWER OUTLET
WM	WASHING MACHINE POWER OUTLET
DR	DRYER POWER OUTLET
TV	TV CABLE OUTLET
T	TELEPHONE CABLE OUTLET
	FLOOR MOUNTED OUTLET
	SWITCH
TV	FLOOR MOUNTED TV CABLE OUTLET
T	FLOOR MOUNTED TELEPHONE CABLE OUTLET

Republic of the Philippines
Department of Public Works
Transportation and Communications
OFFICE OF THE BUILDING OFFICIAL

District/City/Municipality

LAND USE AND ZONING

LINE AND GRADE

ARCHITECTURAL

STRUCTURAL

SANITARY

ELECTRICAL

ARCHITECT	REG. NO.:	CONSULTING ENGINEER	REG. NO.:	PROJECT	OWNER/DEVELOPER	DESIGNED BY	SHEET CONTENTS	ALL MEASUREMENTS ARE TO BE VERIFIED ON SITE BY CONTRACTOR. ALL DISCREPANCIES ARE TO BE IMMEDIATELY REPORTED TO PROJECT ARCHITECT IN CHARGE. CONTRACTORS ARE TO PREPARE & SUBMIT SHOP DRAWINGS TO CONSULTANT PRIOR TO COMMENCEMENT OF WORKS. THIS DRAWING, ACTING AS INSTRUMENT OF SERVICE, IS THE PROPERTY OF BROARC DESIGN STUDIO & CANNOT BE REPRODUCED WITHOUT THEIR WRITTEN CONSENT.	REVISIONS	SHEET NO.
	TIN:		TIN:	PROPOSED 1-STOREY RESIDENCE		DRAWN BY			NO. / DESCRIPTION / DATE	A-500
	IAPOA:		PTR:			DATE DRAWN				
	PTR:		ISSUED ON:			CHECKED BY				
	ISSUED ON:		ISSUED AT:	TIPACAN, LIPA CITY, BATANGAS		DATE PRINTED	SCALE			
	ISSUED AT:									